REVISIONS				
ECN NO.	LTR.	DESCRIPTION	DATE	APPROVED
Y1990	A	IN LOWER LEFT HAND CORNER REVISED CUSTOMER CONNECTIONS.	9-23-87	9-24-87
Y8030	B	AT B1: 1/2 HP WAS 1/3 HP. KS	10/12/87	
Y8462	C	OPTION-02; F11, F12, F13 - 6AMPS WAS 3 AMPS J.J.P.	4-18-89	DAN BONFIO
Z5664	D	REVISED PER ECN J. POROWSKI	8-8-91	A MANELIS
CC942	E	ON OPTION 01 F7 WAS 10A FACKELMANN	1/29/02	K.KUK

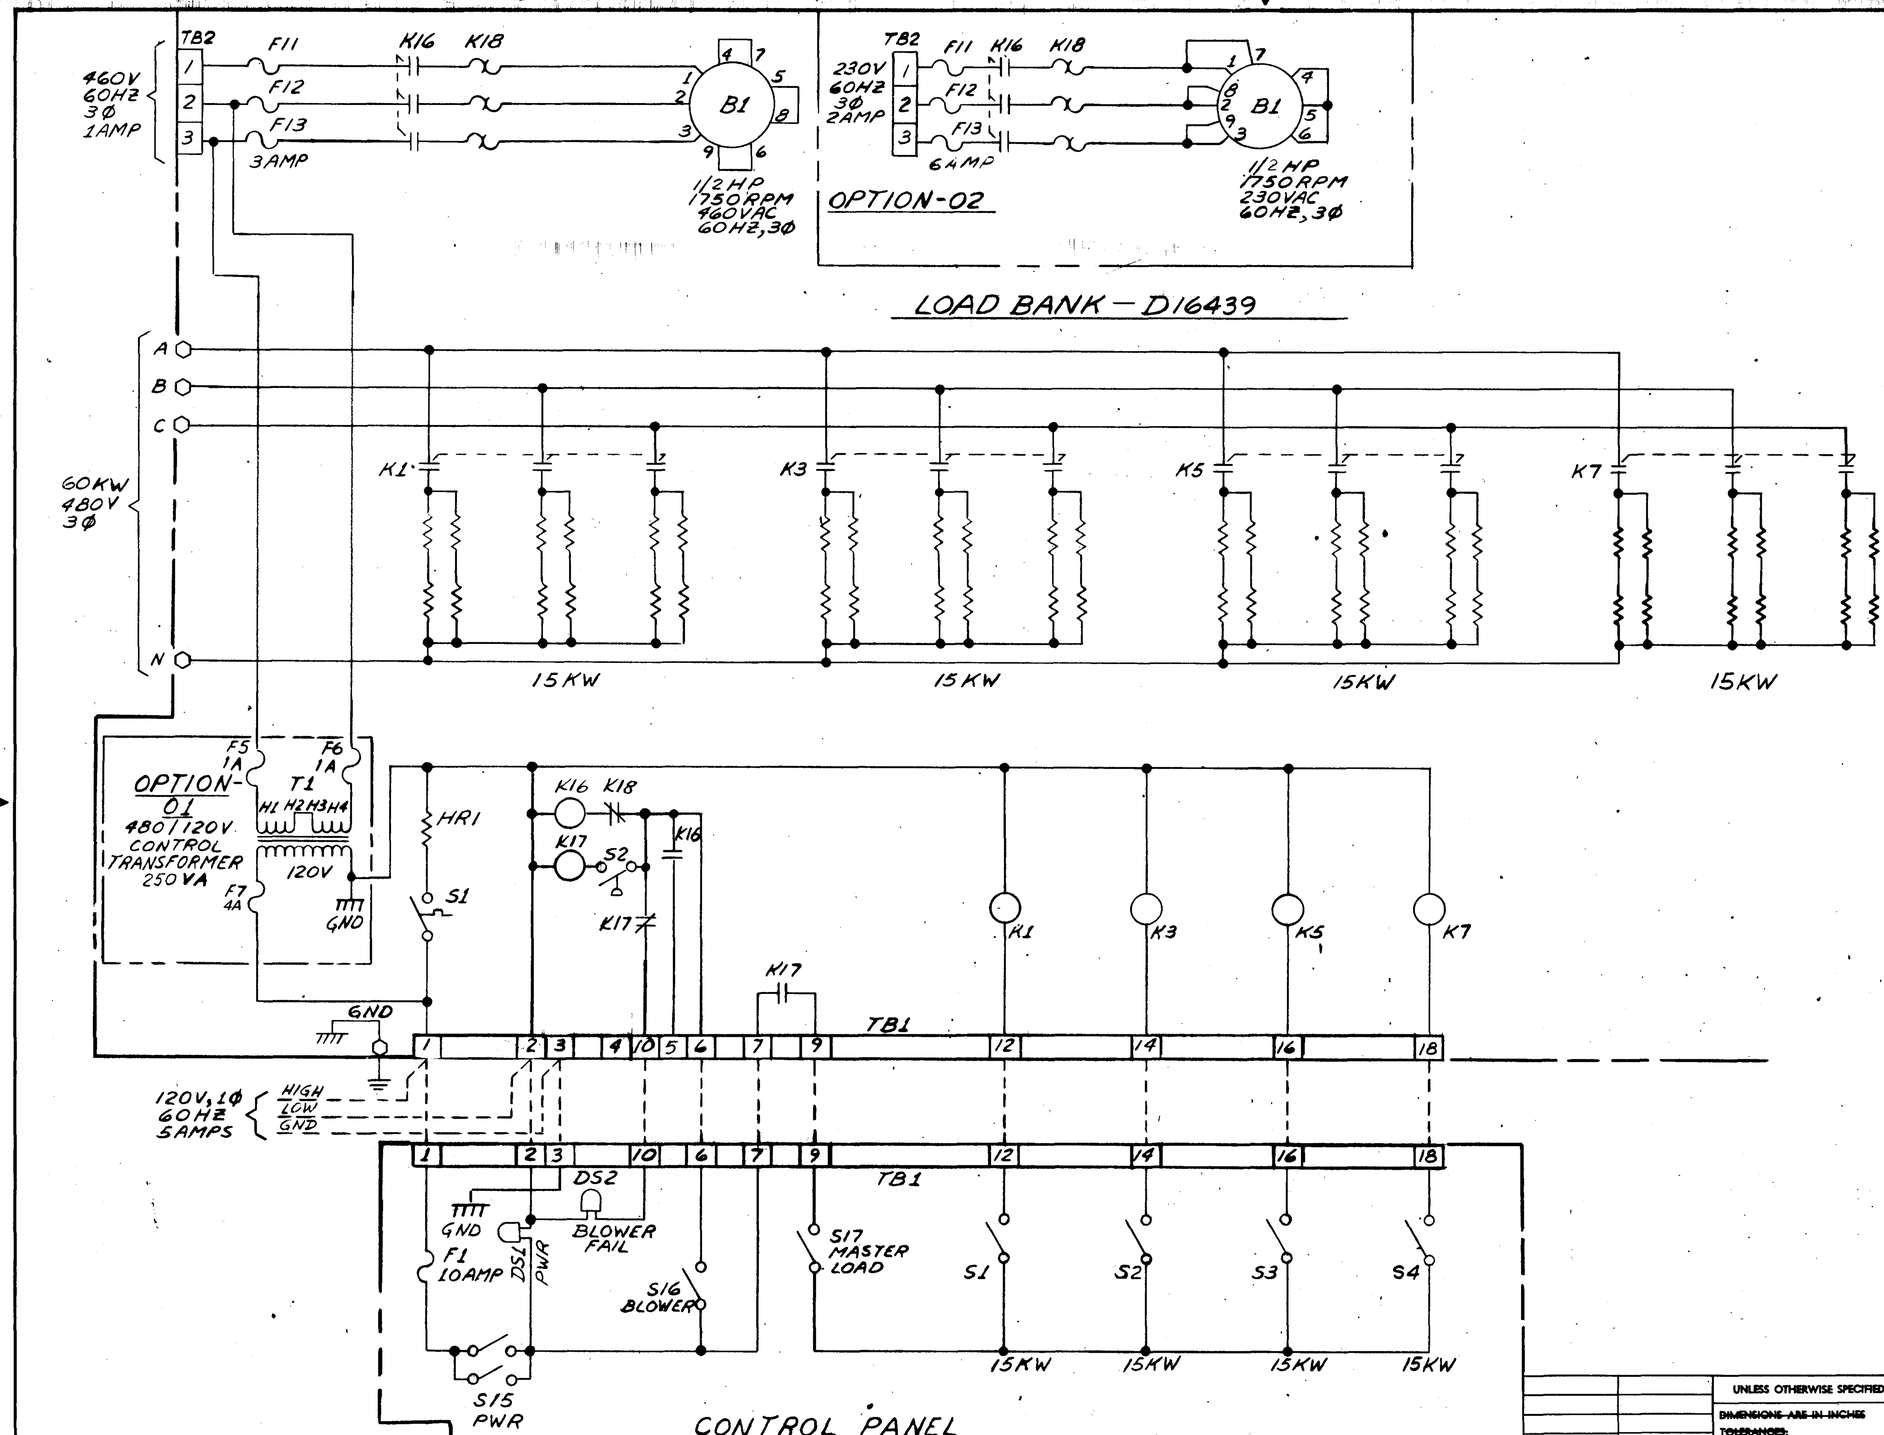

4- DASH LINES INDICATE CUSTOMER CONNECTIONS.

3 — ~~VENDOR ITEM — SEE SOURCE OR SPEC CONTROL DRAWING.~~

2 — ~~REMOVE BURRS AND SHARP EDGES.~~

1 — ~~WEIGHT:~~

UNLESS OTHERWISE SPECIFIED THE ABOVE NOTES APPLY

PRODUCTION PRINT	NEXT ASS'Y	USED ON
	K775D16439	K775D16439
	APPLICATION	

UNLESS OTHERWISE SPECIFIED
~~DIMENSIONS ARE IN INCHES~~
~~TOLERANCES:~~
~~DECIMALS .XX ± .XXX ±~~
~~ANGLES ± 1°~~

FINISH
~~PAINT PER PS~~
~~CAD PLATE PER~~
~~COAT PER PS~~
~~ANODIZE PER~~
~~OTHER~~

LIST OF MATERIAL

ITEM NO.	NO. REQD	PART NO.	DESCRIPTION	MATERIAL	DISPOSITION

DRAWN	KS	3-8-83
CHECKED		
ENG	WPJ	3-11-83
APP'D		
APP'D PROD		
SHOP ORDER NO.		NO. REQ'D

AVTRON Manufacturing Inc. 10406 MESICH AVENUE CLEVELAND, OHIO 44106

SCHEMATIC, LOAD BANK 60 KW, 480 V, 3Ø

IMF

SIZE	CODE IDENT NO.	DRAWING NO.	REV LTR
D	01014	D16459	E

SCALE NONE MODEL K775 SHEET

D16459

SCAN